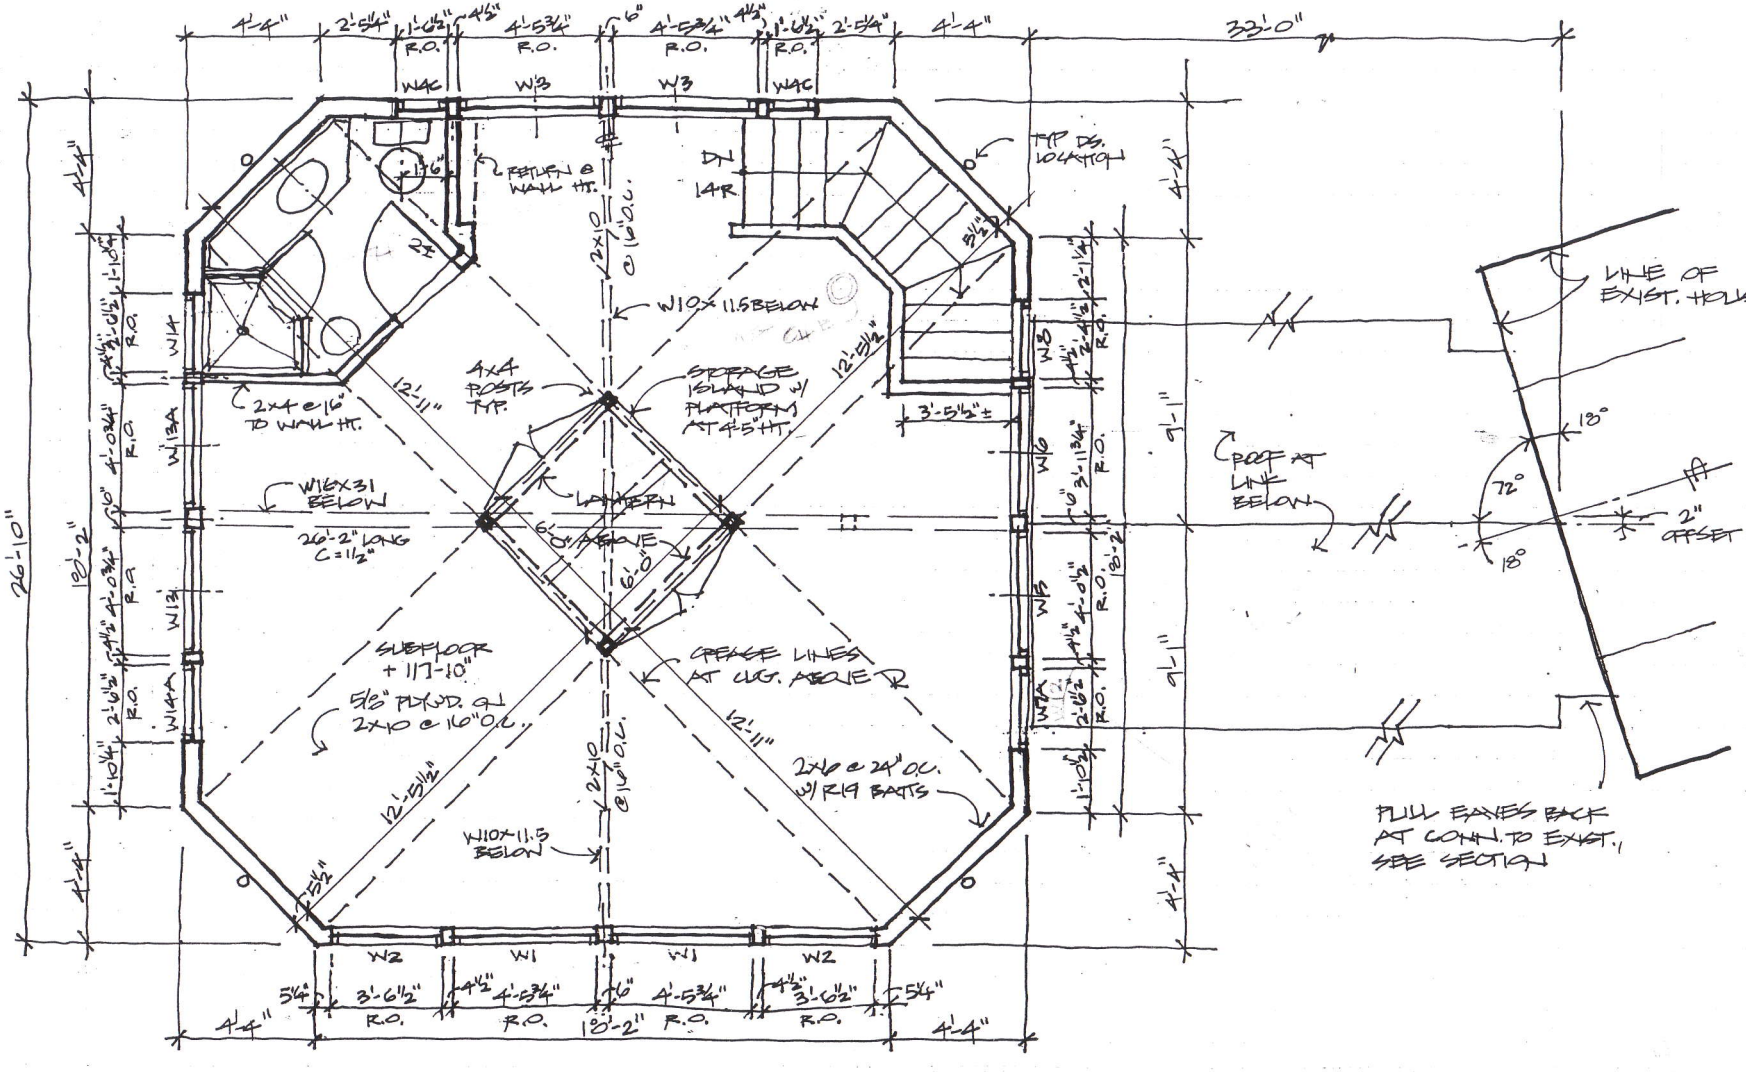

STUDIO FLOOR PLAN

1/4" = 1'-0"